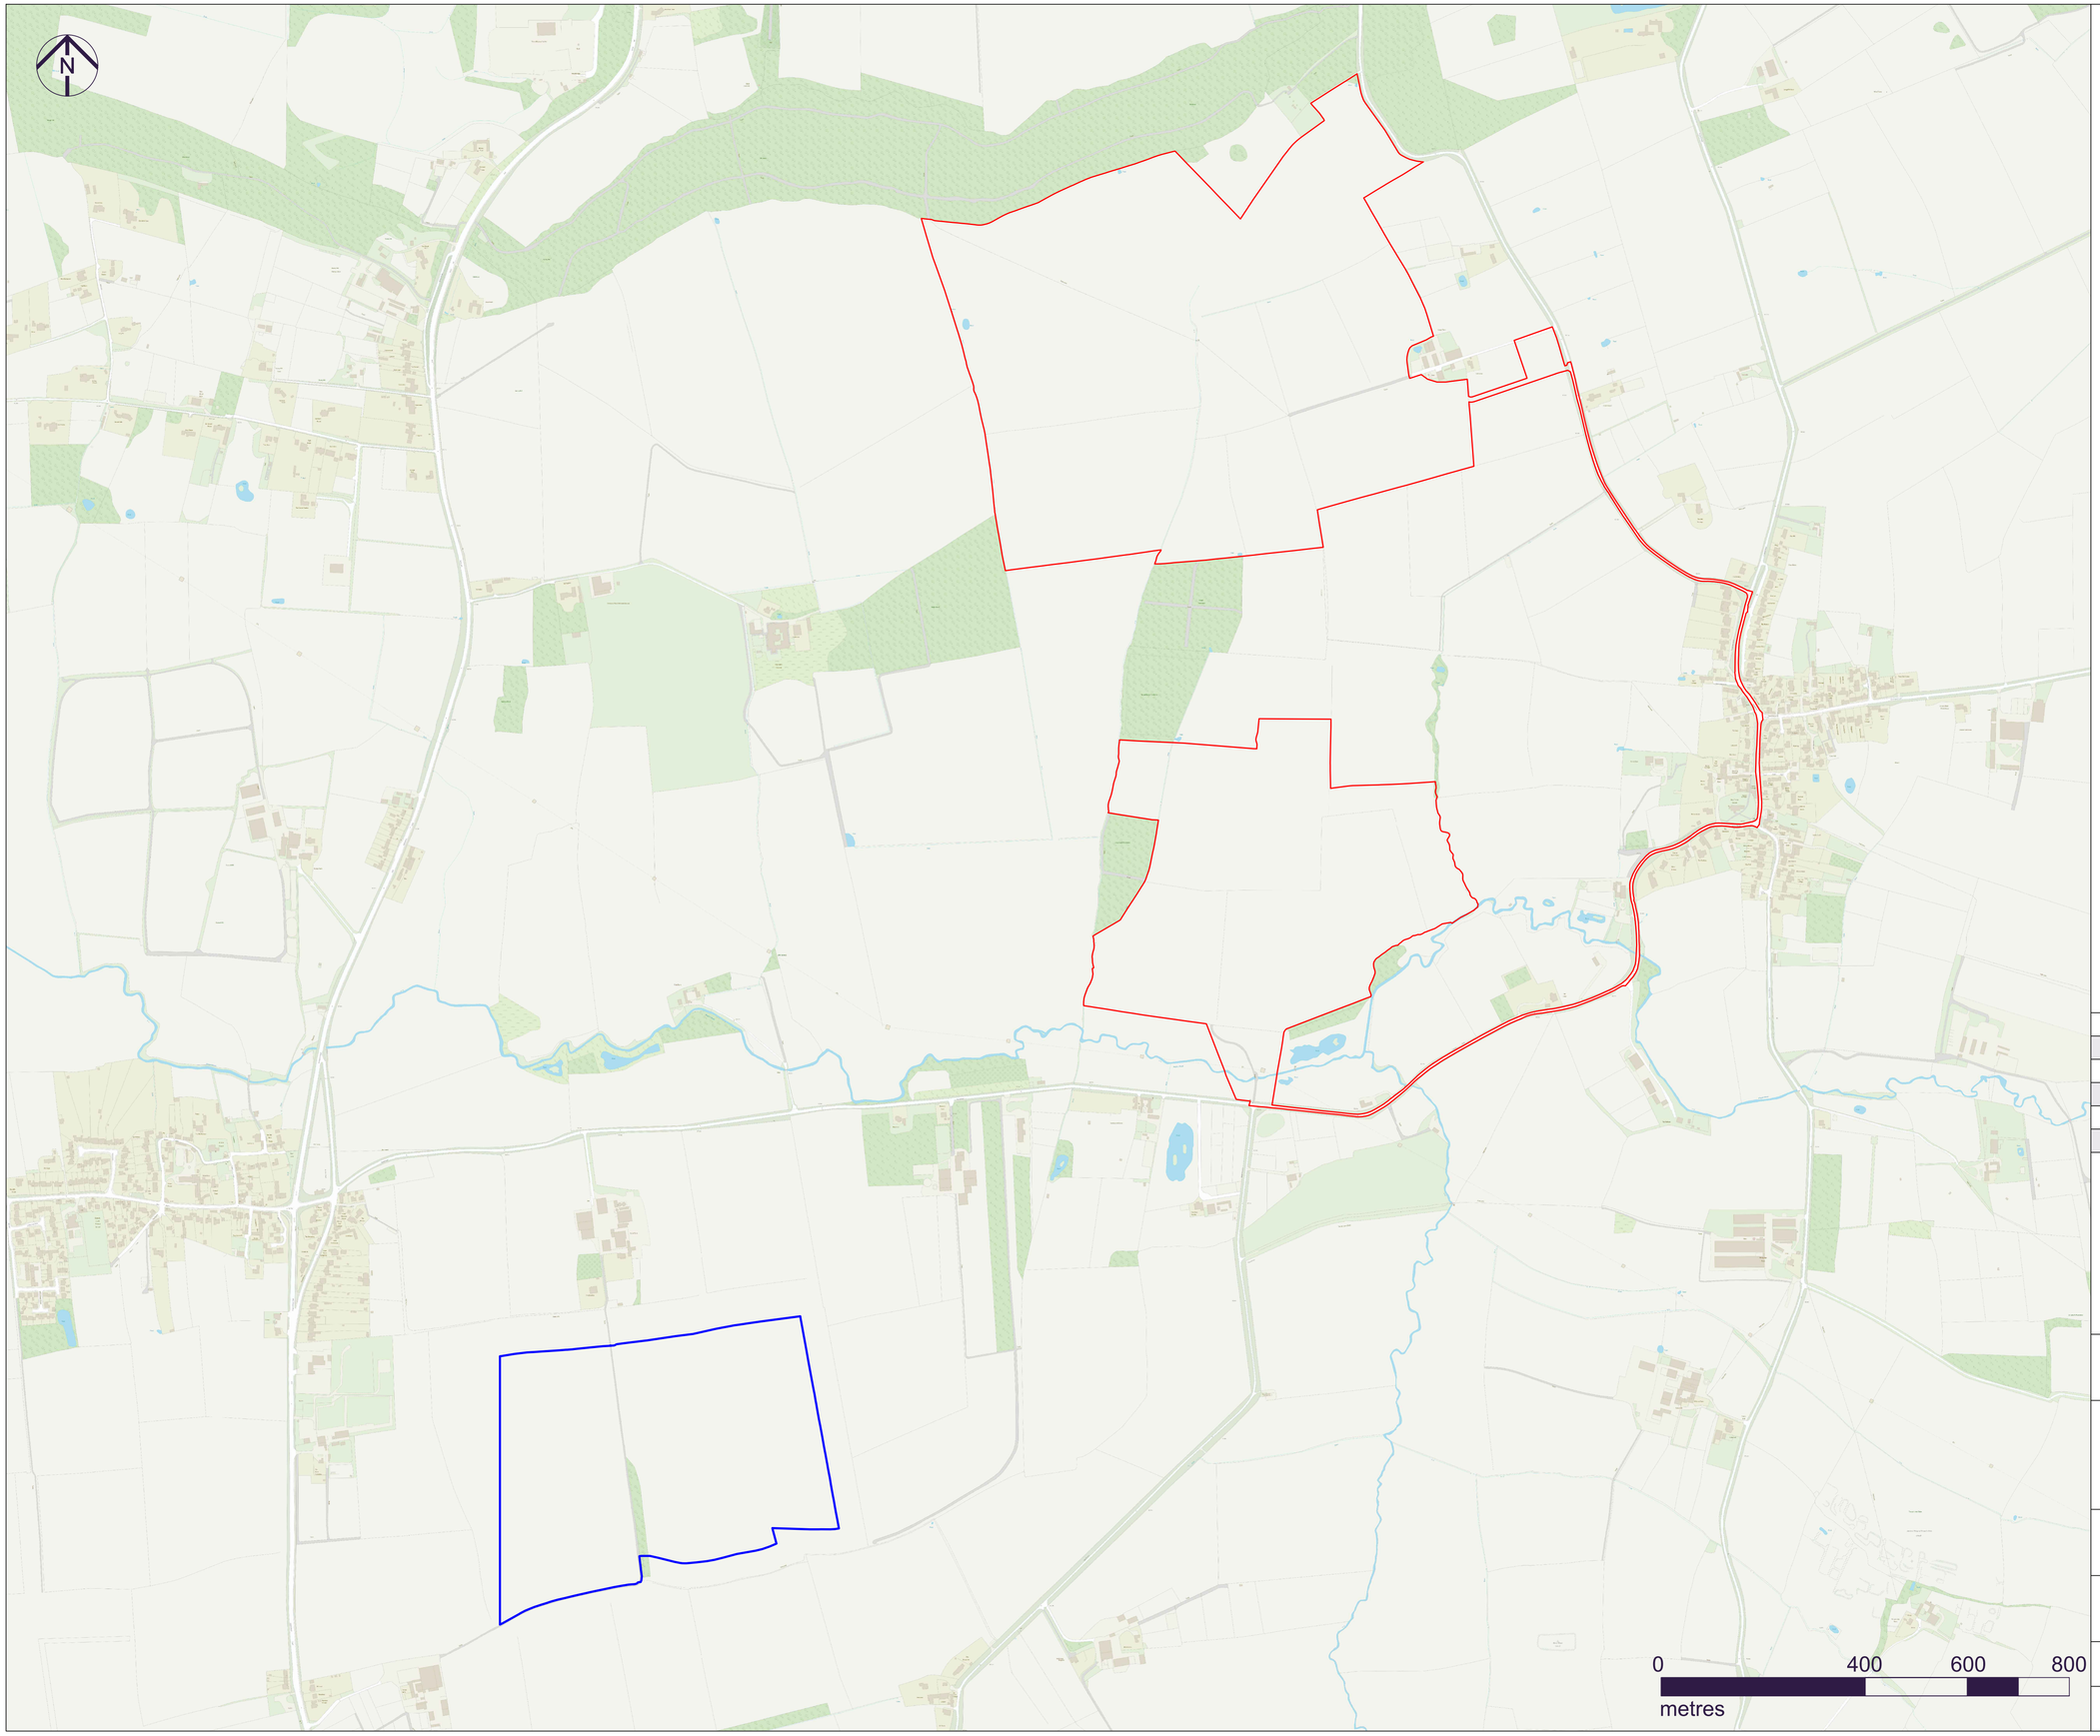

Notes:
View in conjunction with all relevant documents.
All dimensions to be checked on site before proceeding with work.
To be used only for the status specified.
The information contained therein must not be copied or reproduced in any form without written permission.
All dimensions, levels, and coordinates are in metres unless defined.
All areas are approximate and indicative only.
All omissions and discrepancies to be reported in writing to Exagen Development Ltd.
© Exagen Development Limited 2026. Registered in England & Wales Number 11698003.

Key
- Planning Application Boundary
- Offsite Skylark Mitigation Land

Rev	Date	Description
2	06.03.26	Skylark area amended - access
1	23.02.26	Skylark area added

exagen

Exagen Development Limited
9-10 Charlotte Mews
London W1T 4EF
+44 (0)3300 100 545
info@exagen.co.uk
www.exagen.co.uk

Client
Exagen Wymeswold Ltd

Drawing title
Offsite Skylark Mitigation Land

Project
Old Wood Energy Park

Status
Development

Date	Scale at A1	Status code
06/03/2026	1:6000	S4

Drawing number	Revision
WLL02A-EXG-00-00-D-K021	P02

Reproduced from Ordnance Survey mapping © Crown copyright 2026. All rights reserved. Licence number 100064513